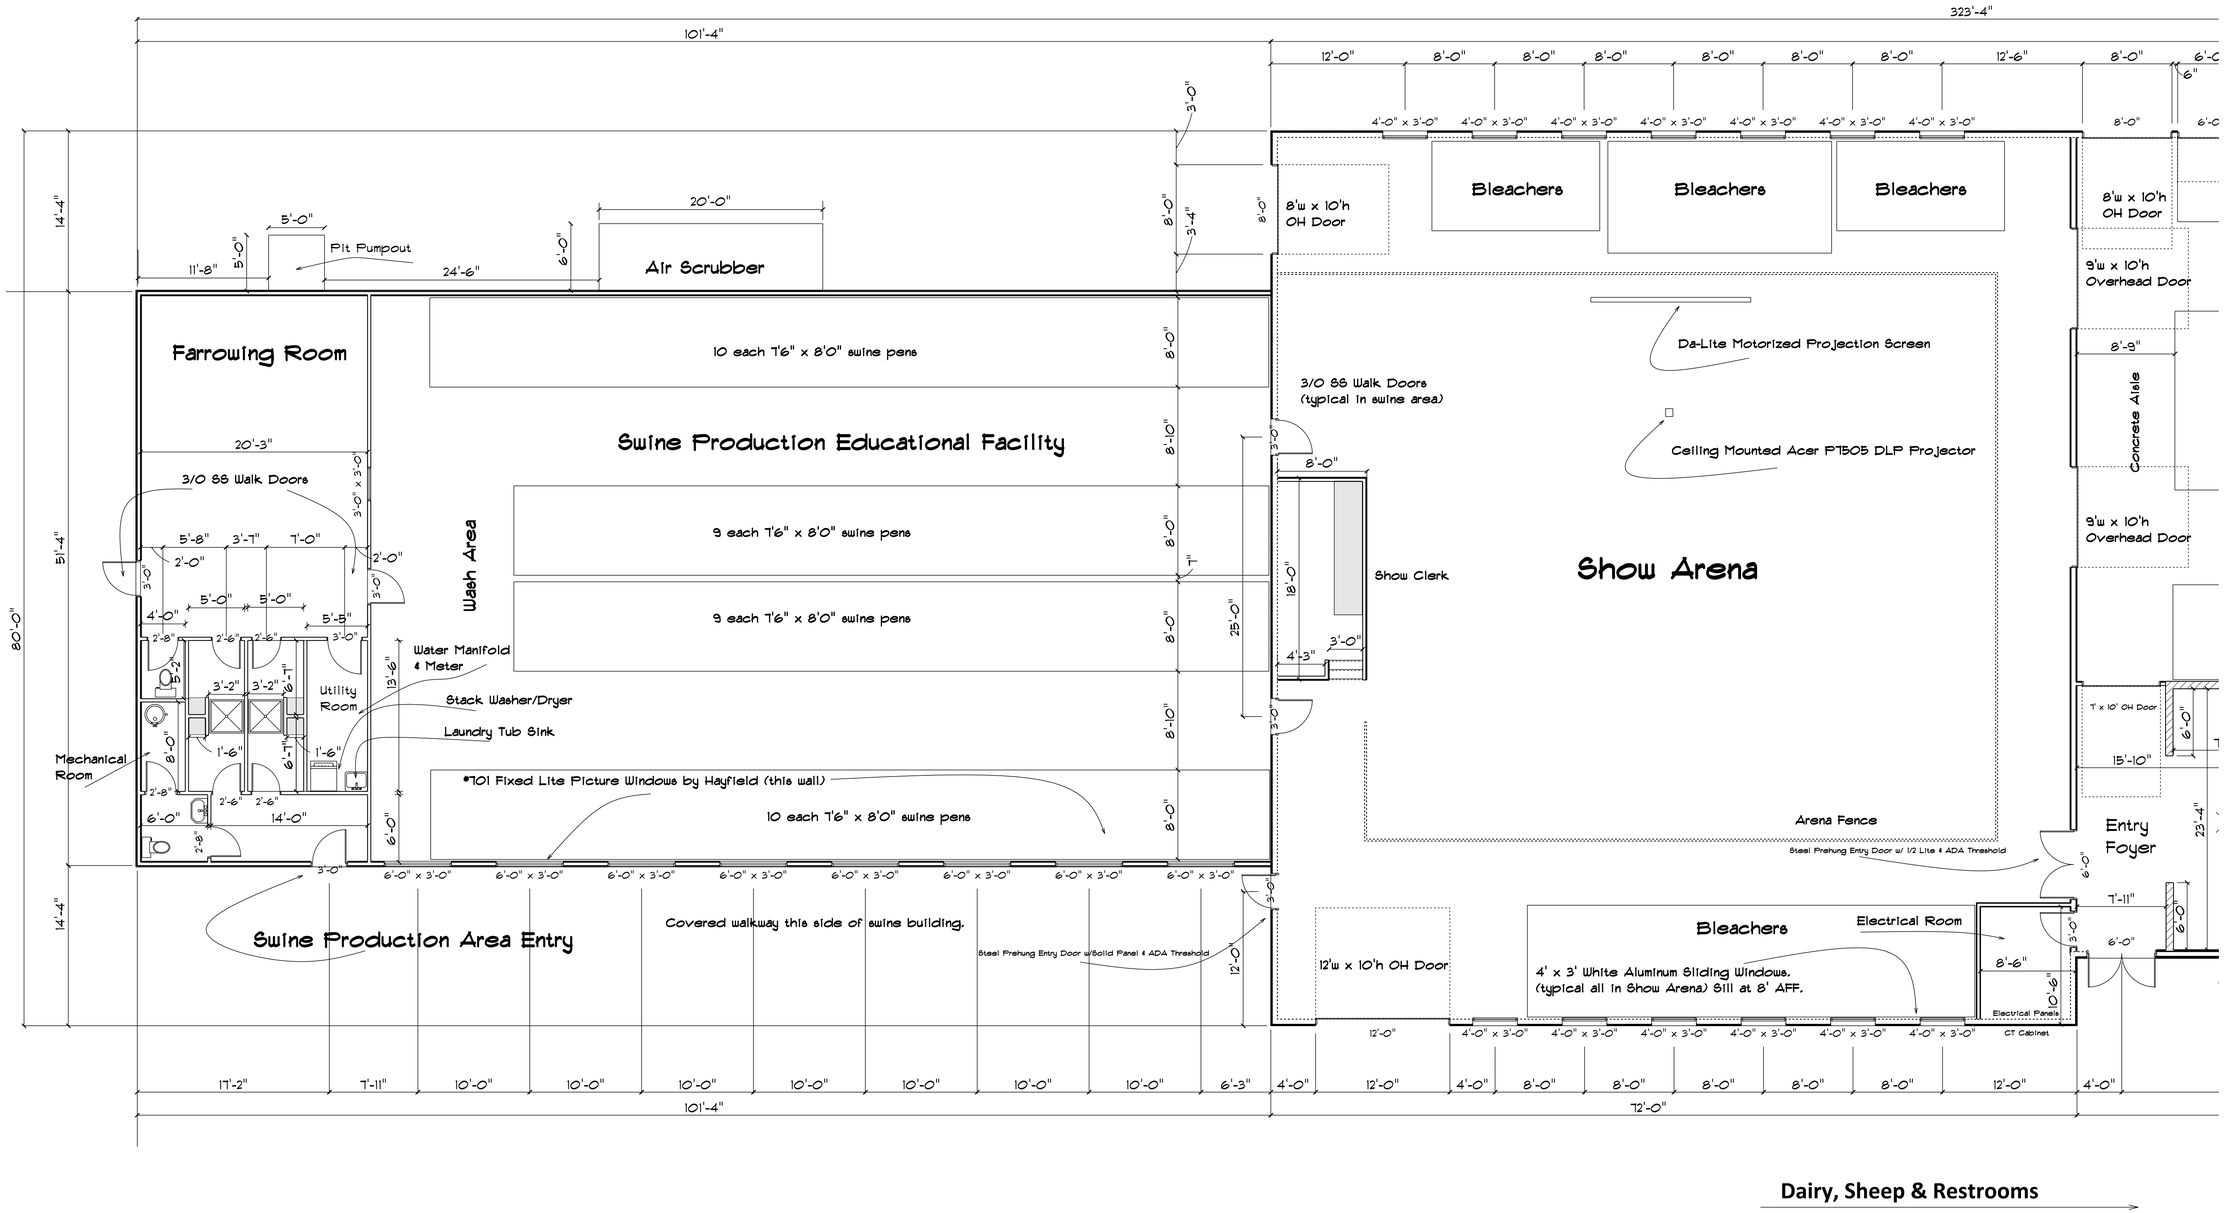

Ag Education Center - Swine Production Area & Show Arena

Cresco Building Service
521 2nd Avenue West
Cresco Iowa 52136
PHONE:563-547-2525
FAX:563-547-2256
tom@crescobuildingservice.com

SOFTPLAN ARCHITECTURAL DESIGN SOFTWARE

Ag Education Center
314 West 7th Street
Cresco Iowa 52136
PHONE: 563-547-3400
FAX:
info@mhcfair.com

PAGE: 8/ 8

APPROVED:

CHECKED BY: Swine Area-Show Arena layout

SECTION LETTER A / PAGE NUMBERS 1 1

SCALE: 0.1563" = 1'-0"

DRAWN BY: Tom Barnes

DATE: Tuesday, October 04, 2016